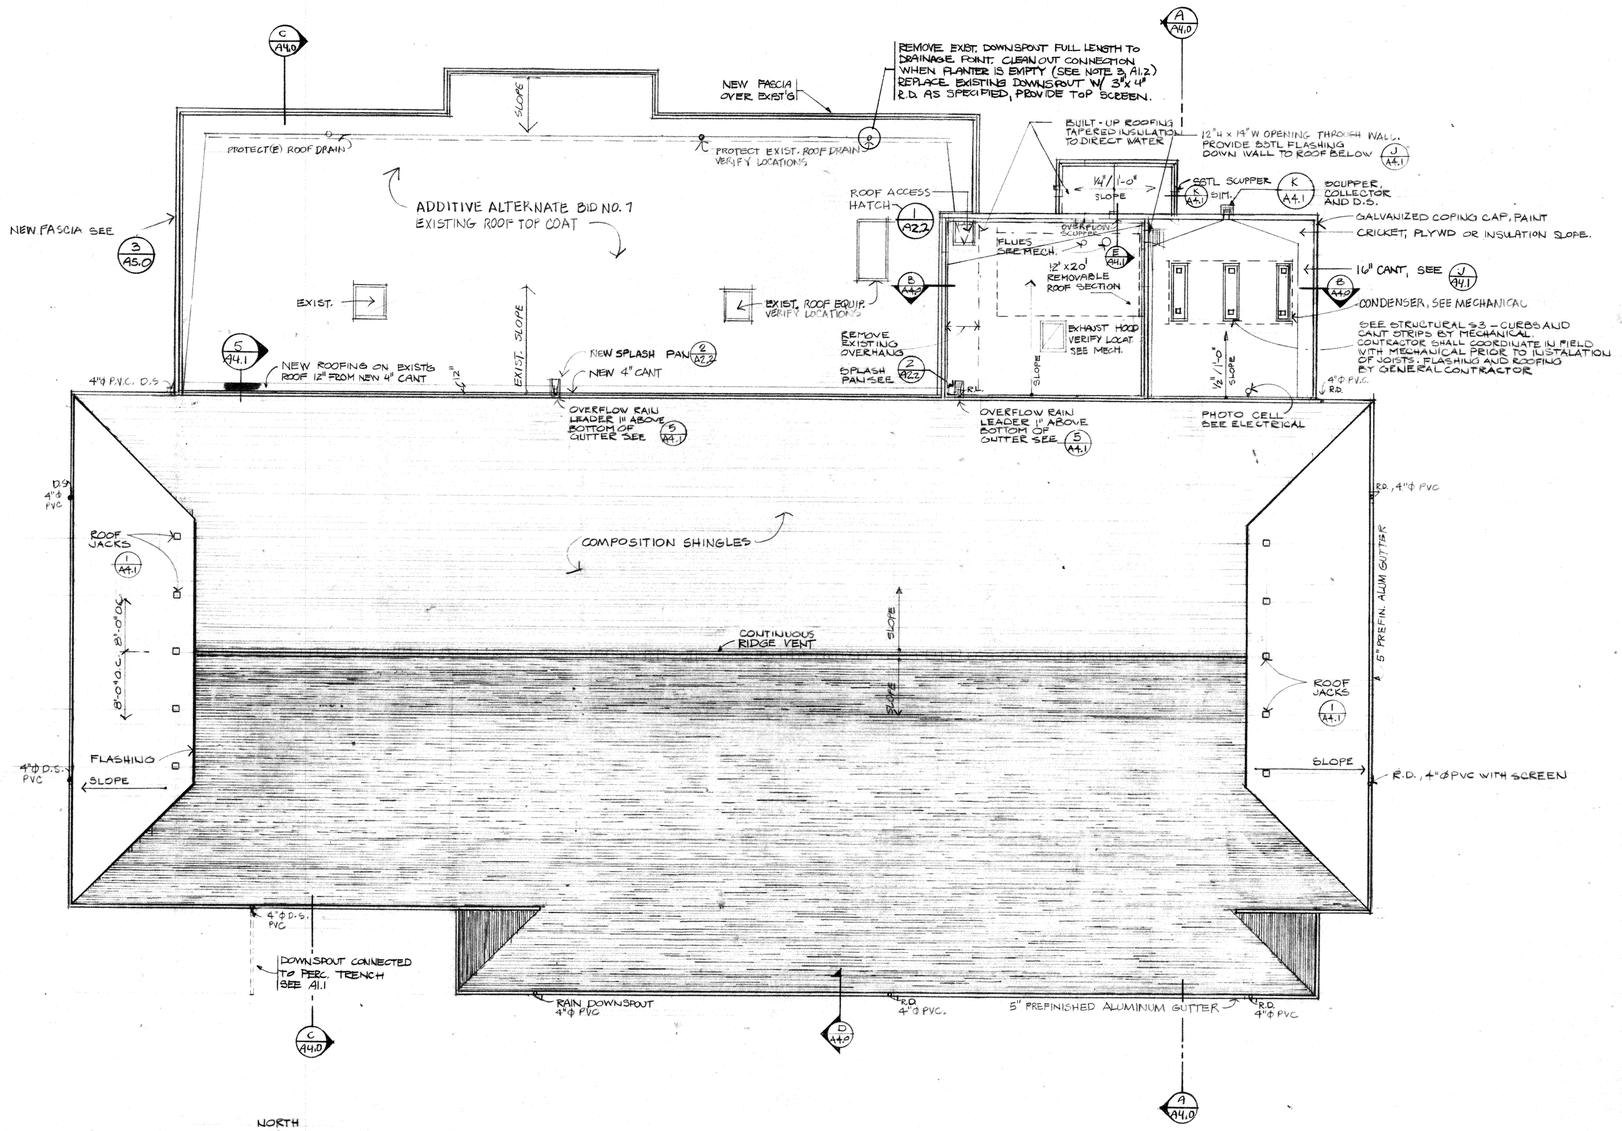

ROOF PLAN

SCALE: 1" = 10'-0"

1 ROOF HATCH DETAIL 1"=1'-0"

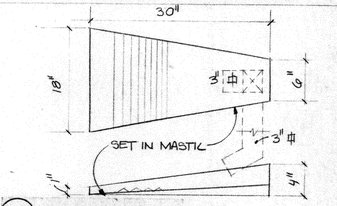

2 SPLASH PAN 1"=1'-0"

REGISTERED ARCHITECTS STATE OF WASHINGTON

AMERICAN INSTITUTE OF ARCHITECTS

HAL MOE POOL ENCLOSURE

ROOF PLAN

THE TSANG PARTNERSHIP, INC.

☐ SEATTLE ☐ TACOMA

1221 SECOND AVENUE SUITE 330 SEATTLE, WA 98101 (206) 343-3044 FAX (206) 684-9599

748 MARKET STREET SUITE 300 TACOMA, WA 98402 (206) 272-4383 FAX (206) 383-8059

DATE: 8-8-89

REVISED:

SHEET NO.: A2.2

© COPYRIGHTS RESERVED