NOTES/REMARKS

NOTE 1: SEISMIC BRACING PER SEISMIC ZONE 3 IMPORTANCE FACTOR 1.

NOTE 2: CENTER 2'-0" SPACE IN CEILING GRID 6" IN FROM POOL EDGE. POSITION REMAINDER OF CEILING GRID FROM THERE. (EXCEPT TRAINING POOL ENDS)

NOTE 3: ACOUSTICAL TILE 18" BELOW PVS CEILING IN NATATORIUM, SEE A11.5.

NOTE 4: INFILL & PATCH CEILING AS REQUIRED TO PROVIDE CONTINUOUS CEILING PLANES AT MASONRY OPENING INFILLS.

SYMBOL LEGEND

- LIGHT FIXTURE, SEE ELECTRICAL (EXISTING)
- LIGHT FIXT. SEE ELECT. (NEW)
- LIGHT FIXT. SEE ELECT. (REMOVE)
- LIGHT FIXT. SEE ELECT. (EXIST.)
- LIGHT FIXT. SEE ELECT. (NEW)
- EXIT LIGHT. SEE ELECT.
- PENDANT MTD. LIGHT FIXT. SEE ELECT.
- EDGE OF POOL BELOW.

REGISTERED ARCHITECTS. STATE OF WASHINGTON

AMERICAN INSTITUTE OF ARCHITECTS

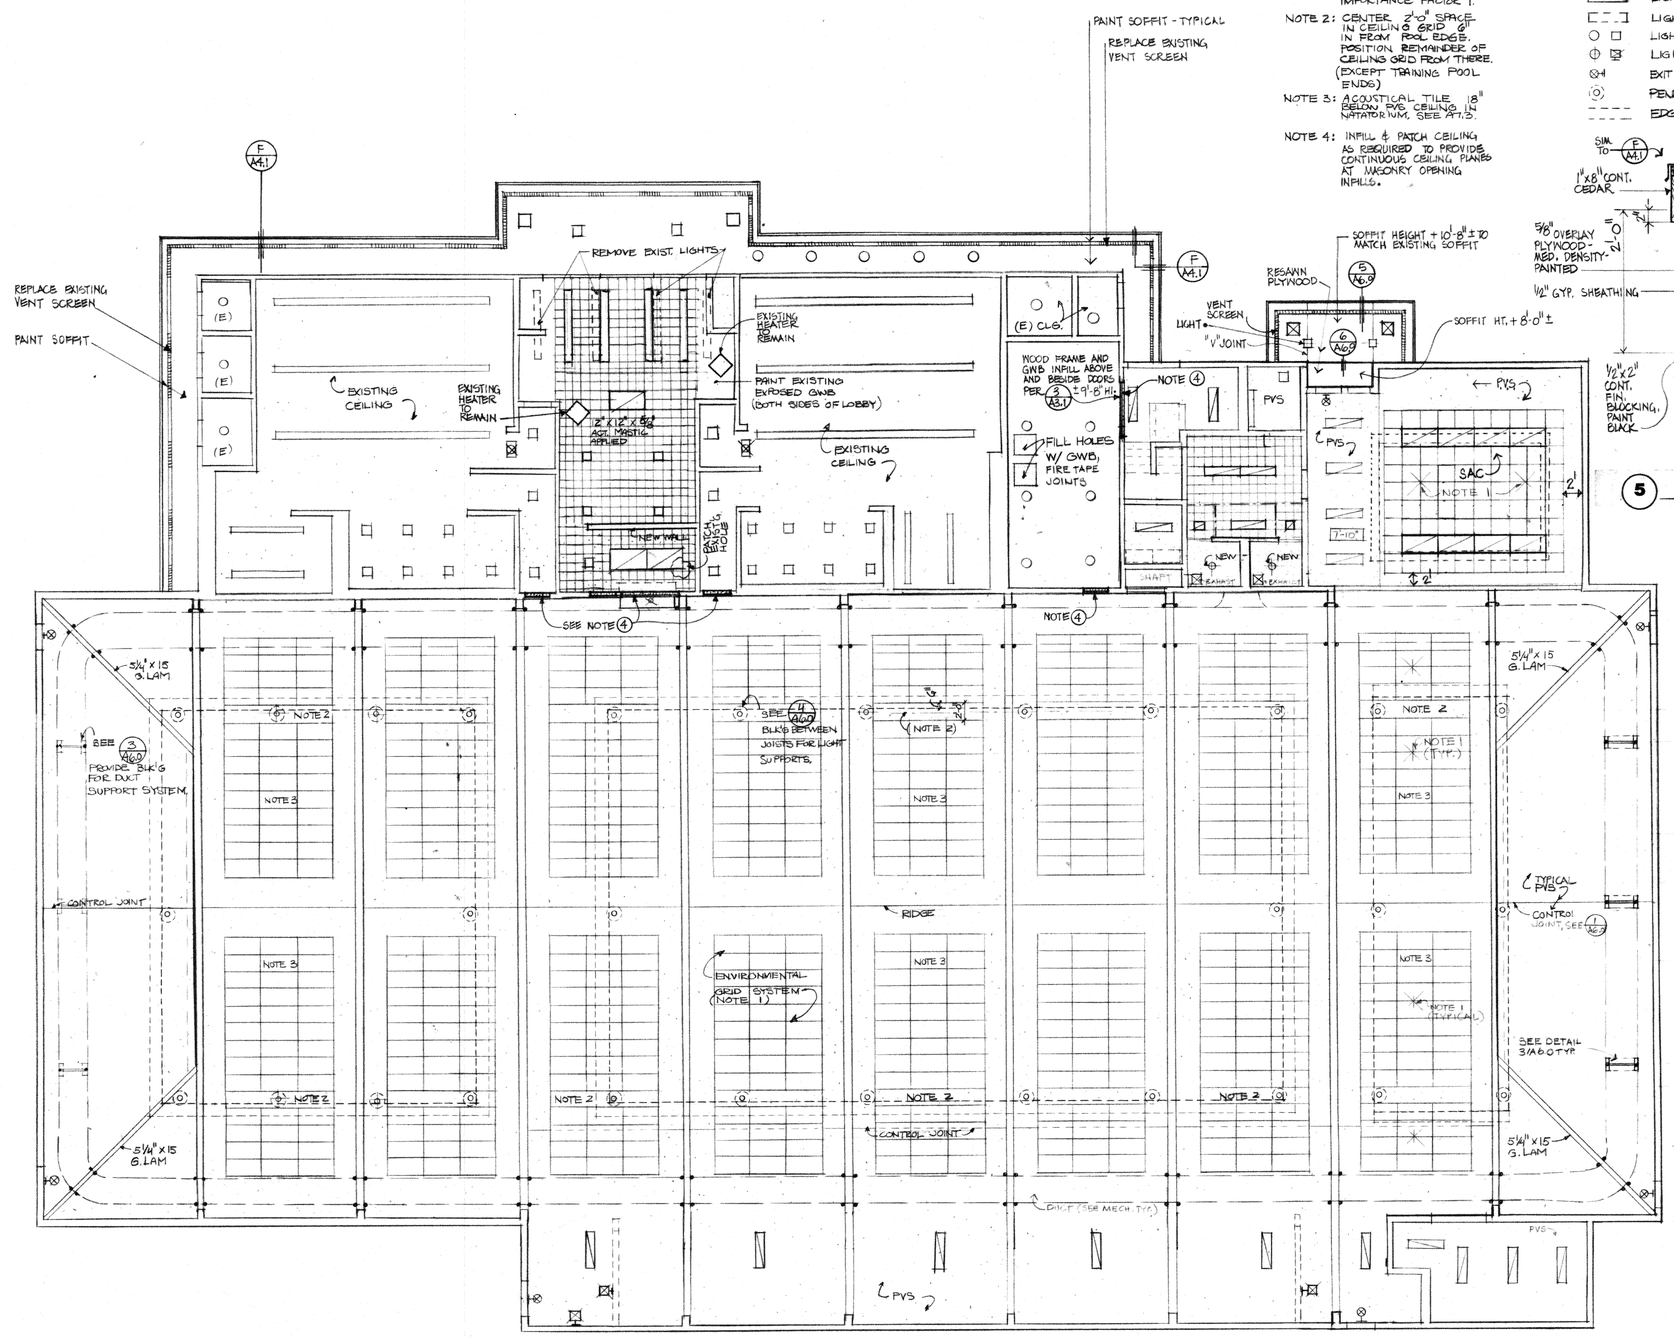

NORTH

REFLECTED CEILING PLAN

1/8" = 1'-0"

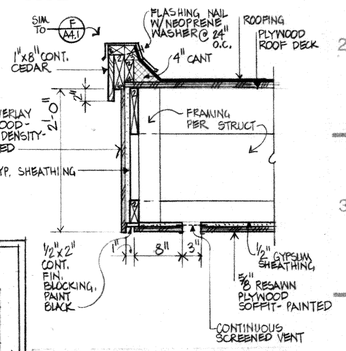

5 PORCH SOFFIT

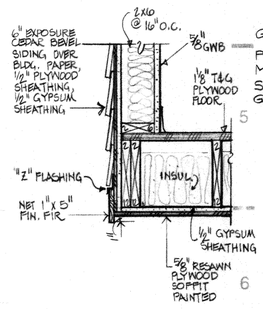

6 ENTRY SOFFIT

MAX. SPACING 600 SQ. FT. SUBMIT LAYOUT FOR ARCHITECT'S APPROVAL PRIOR TO INSTALLATION.

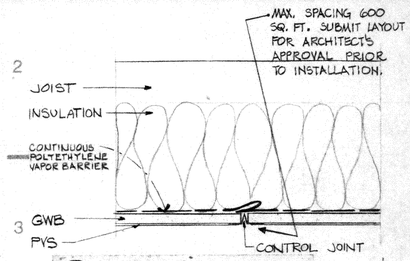

1 CONTROL JOINT

3" = 1'-0"

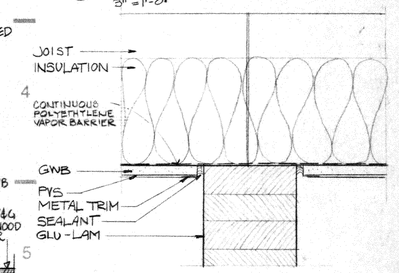

2 CEILING RELIEF

3" = 1'-0"

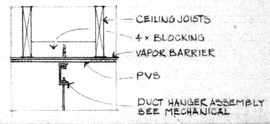

3 BLOCKING FOR DUCT SUPPORTS

SCALE: 3/4" = 1'-0"

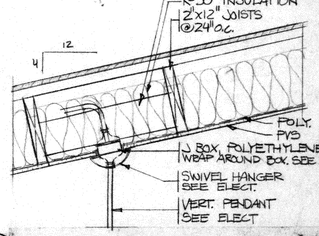

4 LIGHT FIXT. INSTAL. DETAIL (TYP.)

1" = 1'-0"

HAL MOE POOL ENCLOSURE

REFLECTED CEILING PLAN

THE TSANG PARTNERSHIP, INC.

☐ SEATTLE ☐ TACOMA

1221 SECOND AVENUE SUITE 330 SEATTLE, WA 98101
(206) 343-3044 FAX (206) 684-9599

748 MARKET STREET SUITE 500 TACOMA, WA 98402
(206) 272-9383 FAX (206) 383-9059

DATE: 8-8-89

REVISED:

SHEET NO.: A6.0

© COPYRIGHTS RESERVED