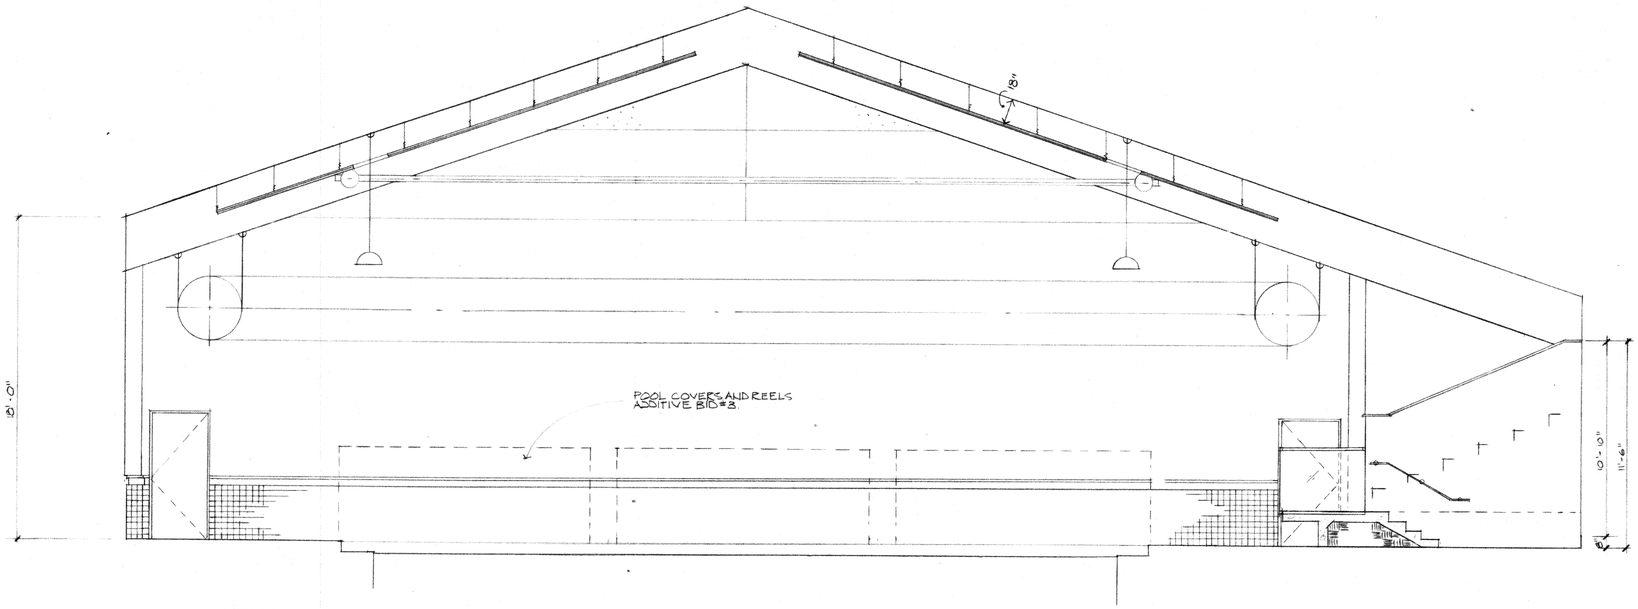

17 116 **NATATORIUM EAST WALL**
SCALE: 1/4" = 1'-0"

NOTE: FOR BALANCE OF NOTES SEE NATATORIUM WEST WALL

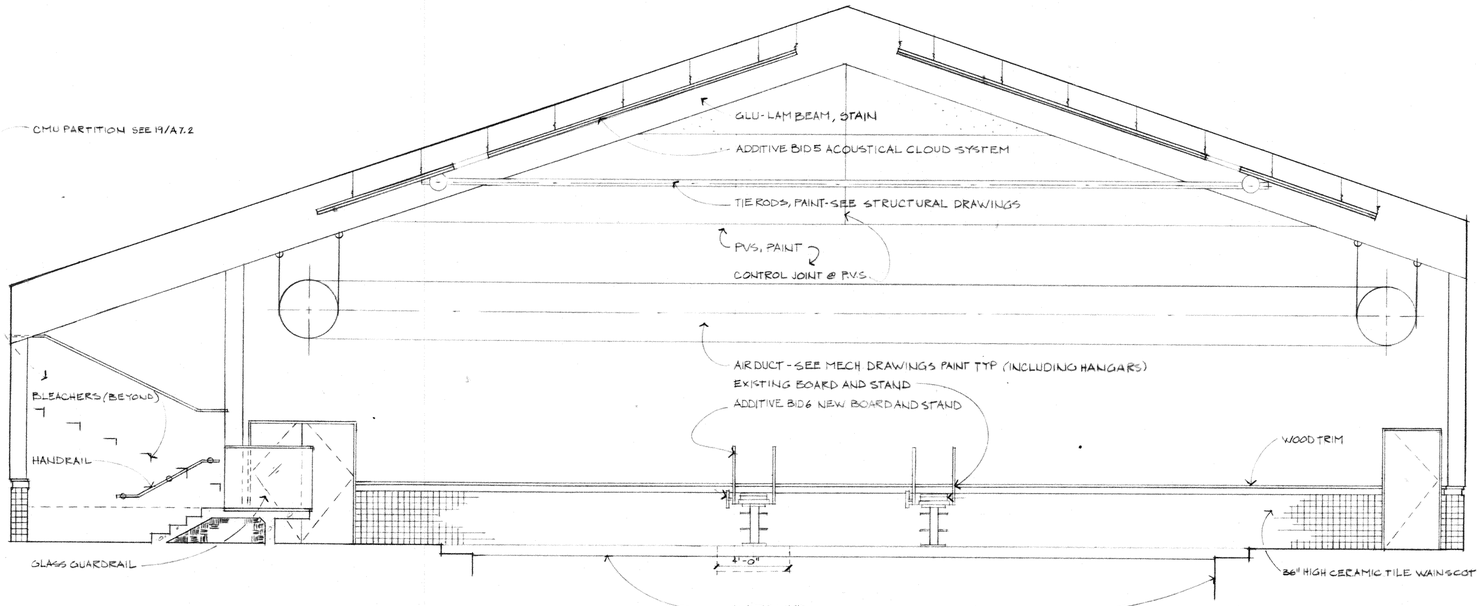

18 116 **NATATORIUM WEST WALL**
SCALE: 1/4" = 1'-0"

NOTE: FOR BALANCE OF DIMENSIONS SEE NATATORIUM EAST WALL

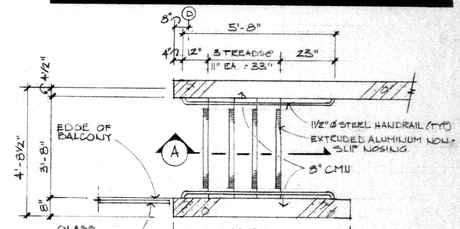

2 **STAIR PLAN** (SIMILAR & OPPOSITE HAND)
SCALE: 3/8" = 1'-0"

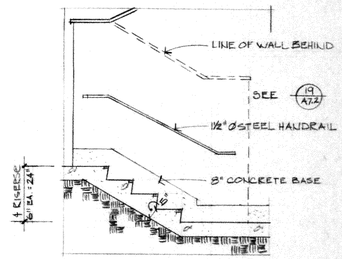

A **STAIR SECTION @ BALCONY**
SCALE: 3/8" = 1'-0"
NOTE: FOR BALANCE OF NOTES AND DIMENSIONS SEE STAIR PLAN ABOVE.

NOTE:
IN ADD BID #6: INSTALL LADDER, PEDESTAL & BOARD ON FOUNDATION AS SHOWN.

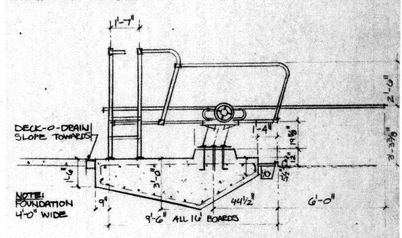

1 **DIVING TOWER DETAIL**
1/4" = 1'-0"

NOTE:
INSTALL FOUNDATION AND ANCHOR BOLT ASSEMBLY IN BASE BID.

REGISTERED ARCHITECTS
STATE OF WASHINGTON

AMERICAN INSTITUTE OF ARCHITECTS

HAL MOE POOL ENCLOSURE

INTERIOR ELEVATIONS

THE TSANG PARTNERSHIP, INC.
☐ SEATTLE
1221 SECOND AVENUE SUITE 320 SEATTLE, WA 98101
(206) 343-3044 FAX (206) 684-9598
☐ TACOMA
746 MARKET STREET SUITE 300 TACOMA, WA 98402
(206) 272-5383 FAX (206) 383-9268

DATE: 8-8-89

REVISED:

SHEET NO.: A7.3

© COPYRIGHTS RESERVED