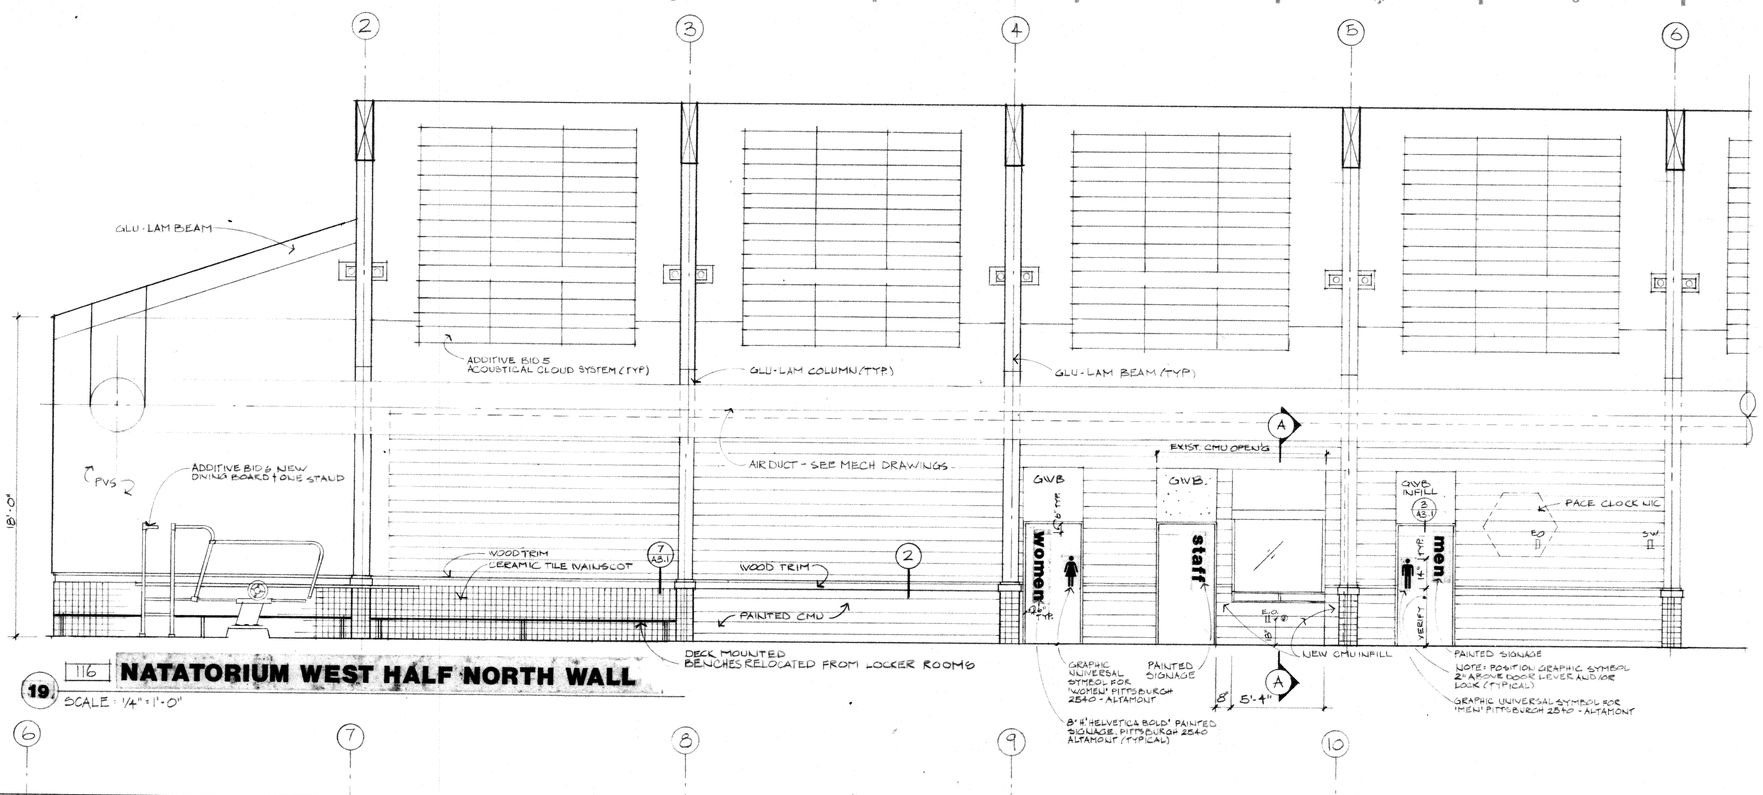

116 / 19 **NATATORIUM WEST HALF NORTH WALL**

SCALE: 1/4" = 1'-0"

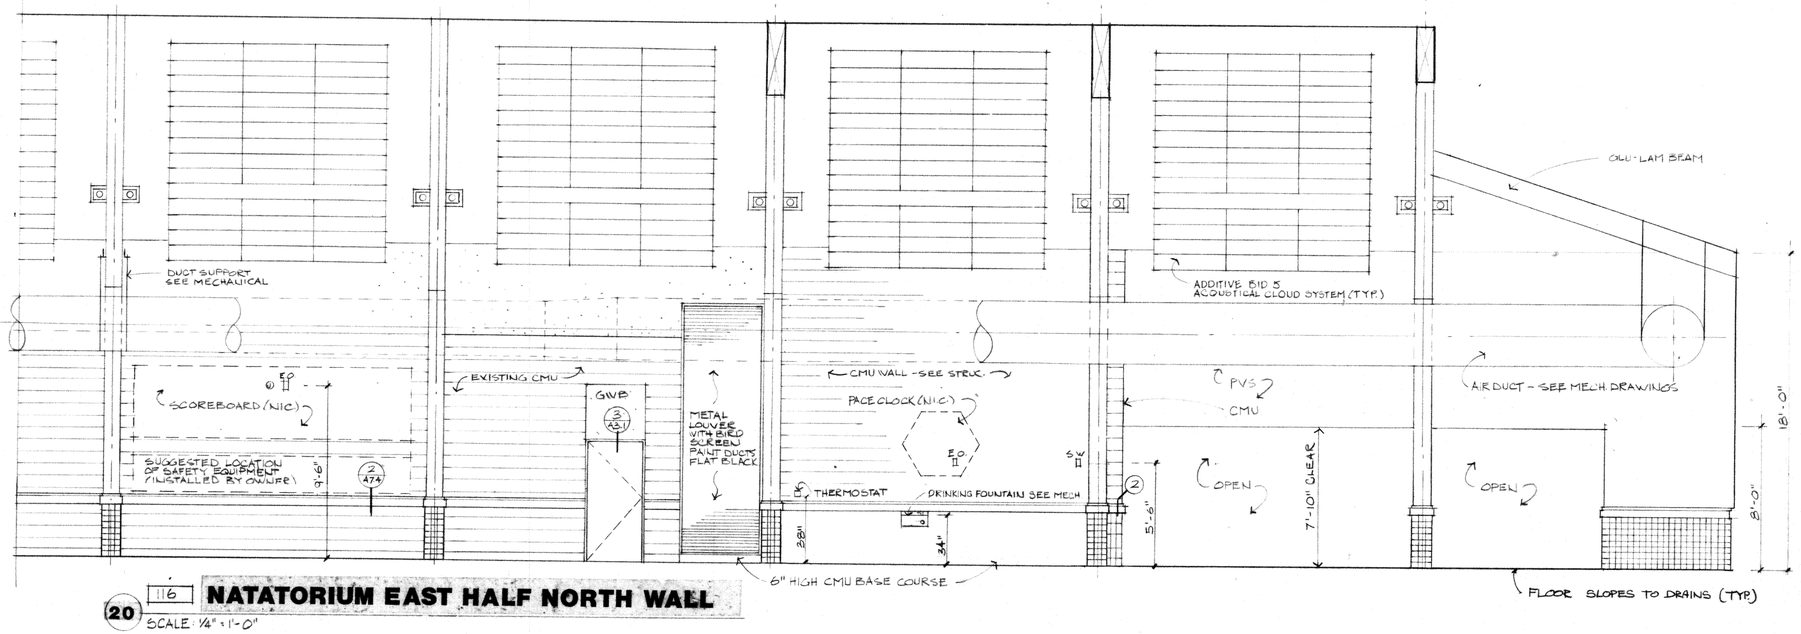

116 / 20 **NATATORIUM EAST HALF NORTH WALL**

SCALE: 1/4" = 1'-0"

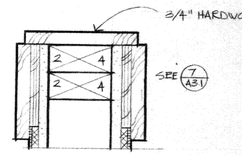

1 WAINSCOT WALL CAP

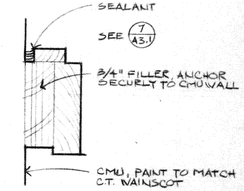

2 WOOD TRIM

REGISTERED ARCHITECTS
STATE OF WASHINGTON

AMERICAN INSTITUTE OF ARCHITECTS

HAL MOE POOL ENCLOSURE

INTERIOR ELEVATIONS

THE TSANG PARTNERSHIP, INC.
☐ SEATTLE ☐ TACOMA
1221 SECOND AVENUE SUITE 330 SEATTLE, WA 98101
(206) 343-3044 FAX (206) 684-9599
748 MARKET STREET SUITE 300 TACOMA, WA 98402
(206) 272-9383 FAX (206) 383-9059

DATE: 8-8-89

REVISED:

SHEET NO.: A7.4

© COPYRIGHTS RESERVED