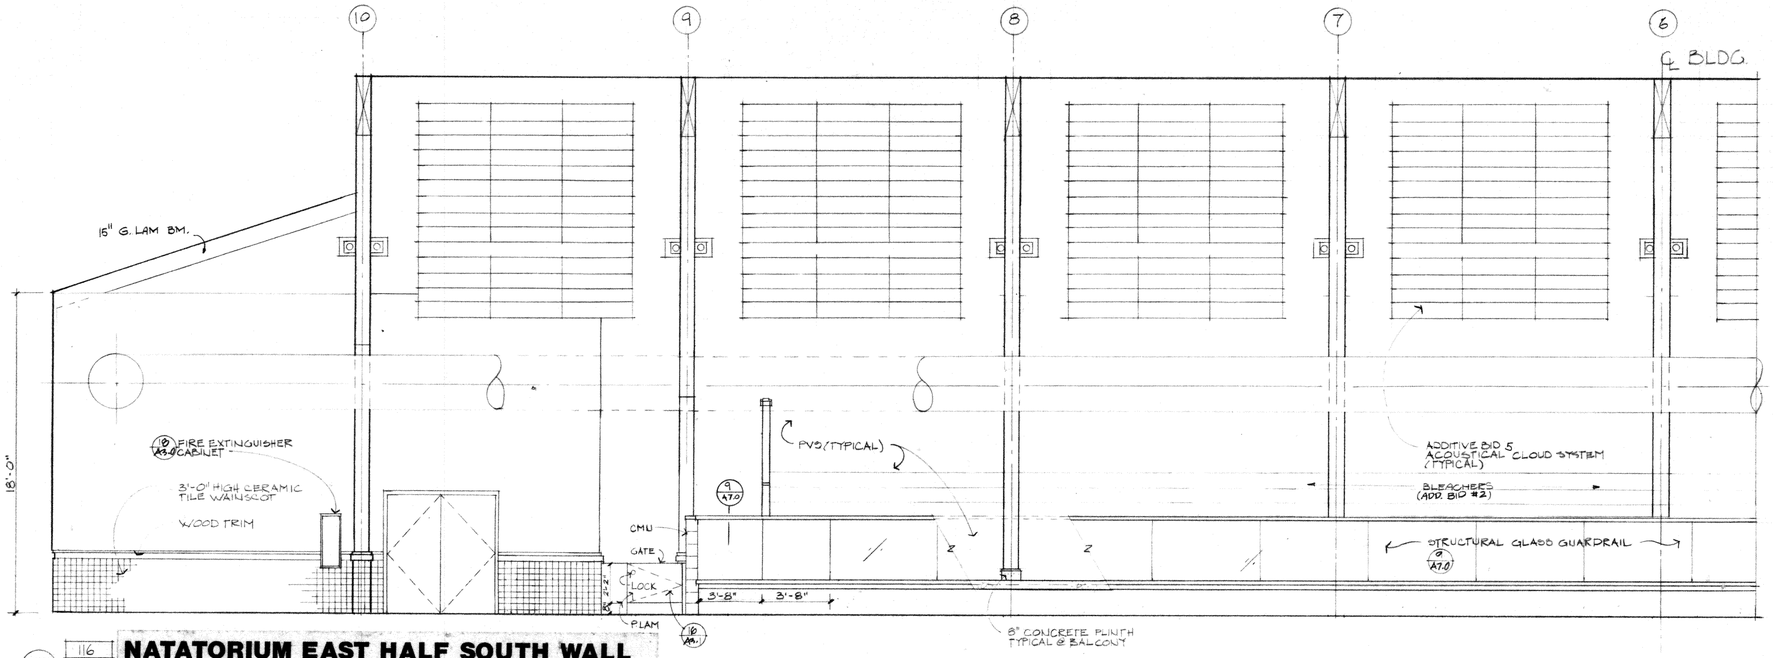

21 116 **NATATORIUM EAST HALF SOUTH WALL**

SCALE: 1/4" = 1'-0"

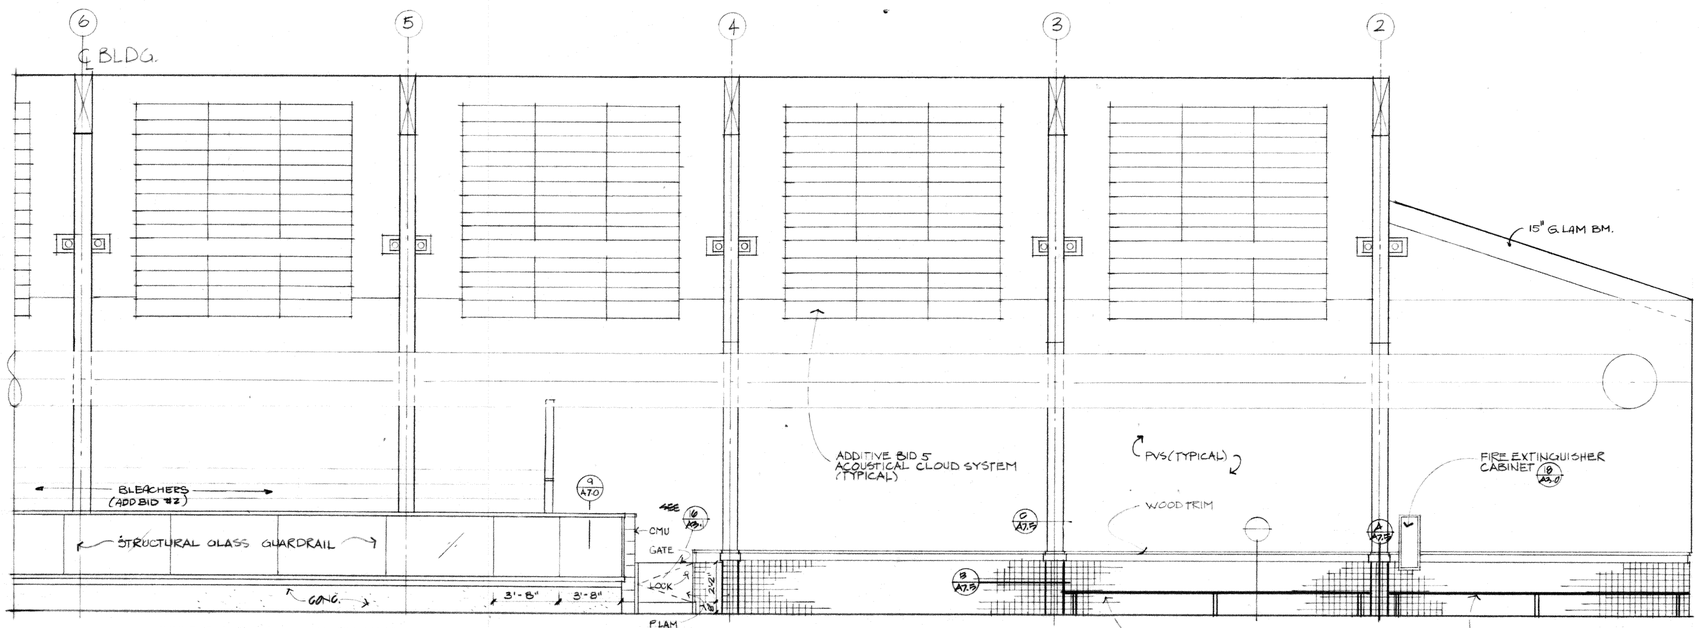

22 116 **NATATORIUM WEST HALF SOUTH WALL**

SCALE: 1/4" = 1'-0"

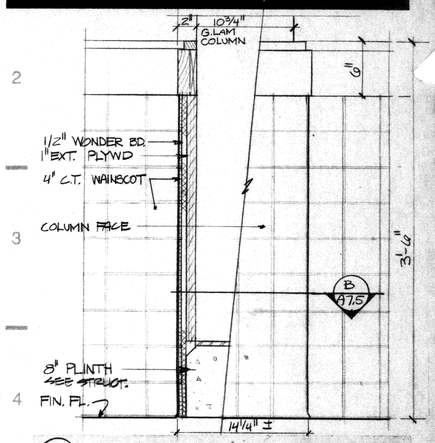

A **COLUMN ELEVATION/SECTION**

1 1/2" = 1'-0"

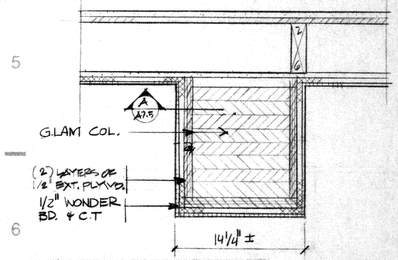

B **COLUMN PLAN** AT WAINSCOT

1 1/2" = 1'-0"

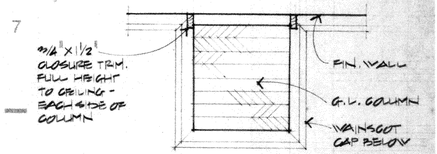

C **COLUMN TRIM**

1 1/2" = 1'-0"

REGISTERED ARCHITECTS STATE OF WASHINGTON

AMERICAN INSTITUTE OF ARCHITECTS

HAL MOE POOL ENCLOSURE

INTERIOR ELEVATIONS

THE TSANG PARTNERSHIP, INC.

☐ SEATTLE ☐ TACOMA

1221 SECOND AVENUE SUITE 550 SEATTLE, WA 98101 (206) 343-3044 FAX (206) 684-9699

748 MARKET STREET SUITE 300 TACOMA, WA 98402 (206) 272-9383 FAX (206) 383-9059

-8-8-89-

DATE:

REVISED:

A7.5

SHEET NO.:

© COPYRIGHTS RESERVED