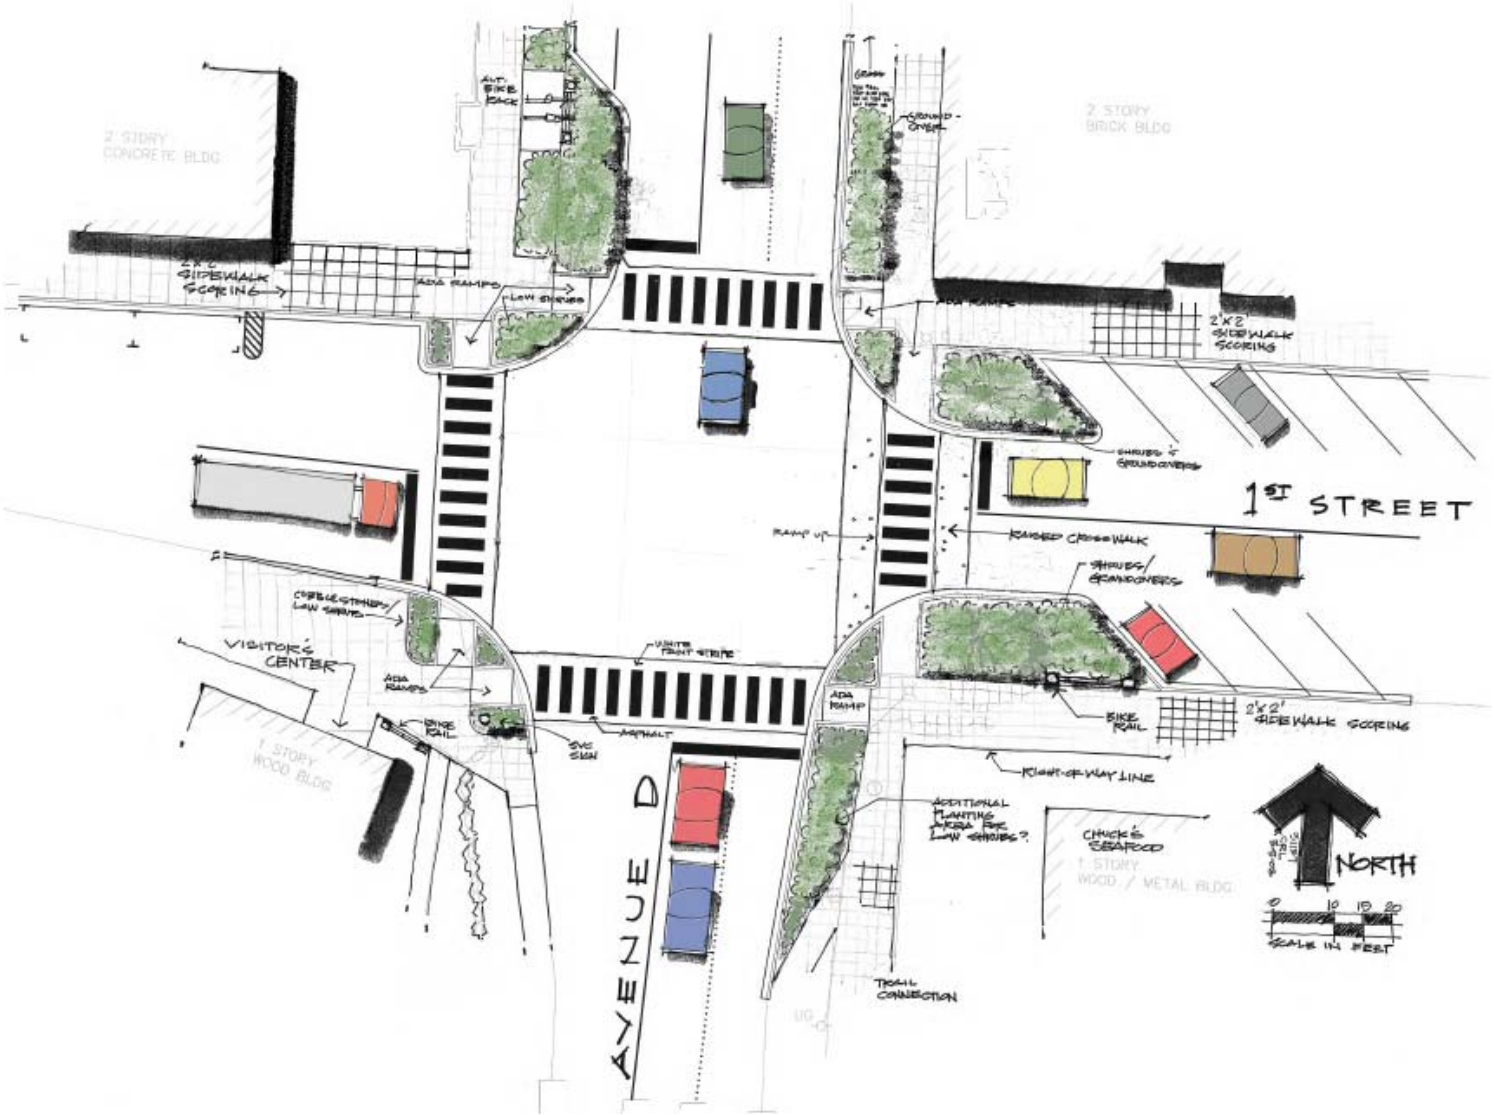

Intersection Streetscape Layout – 1st & D Traffic Signal Project