SNOHOMISH SCHOOL DISTRICT 201
POOL SITE

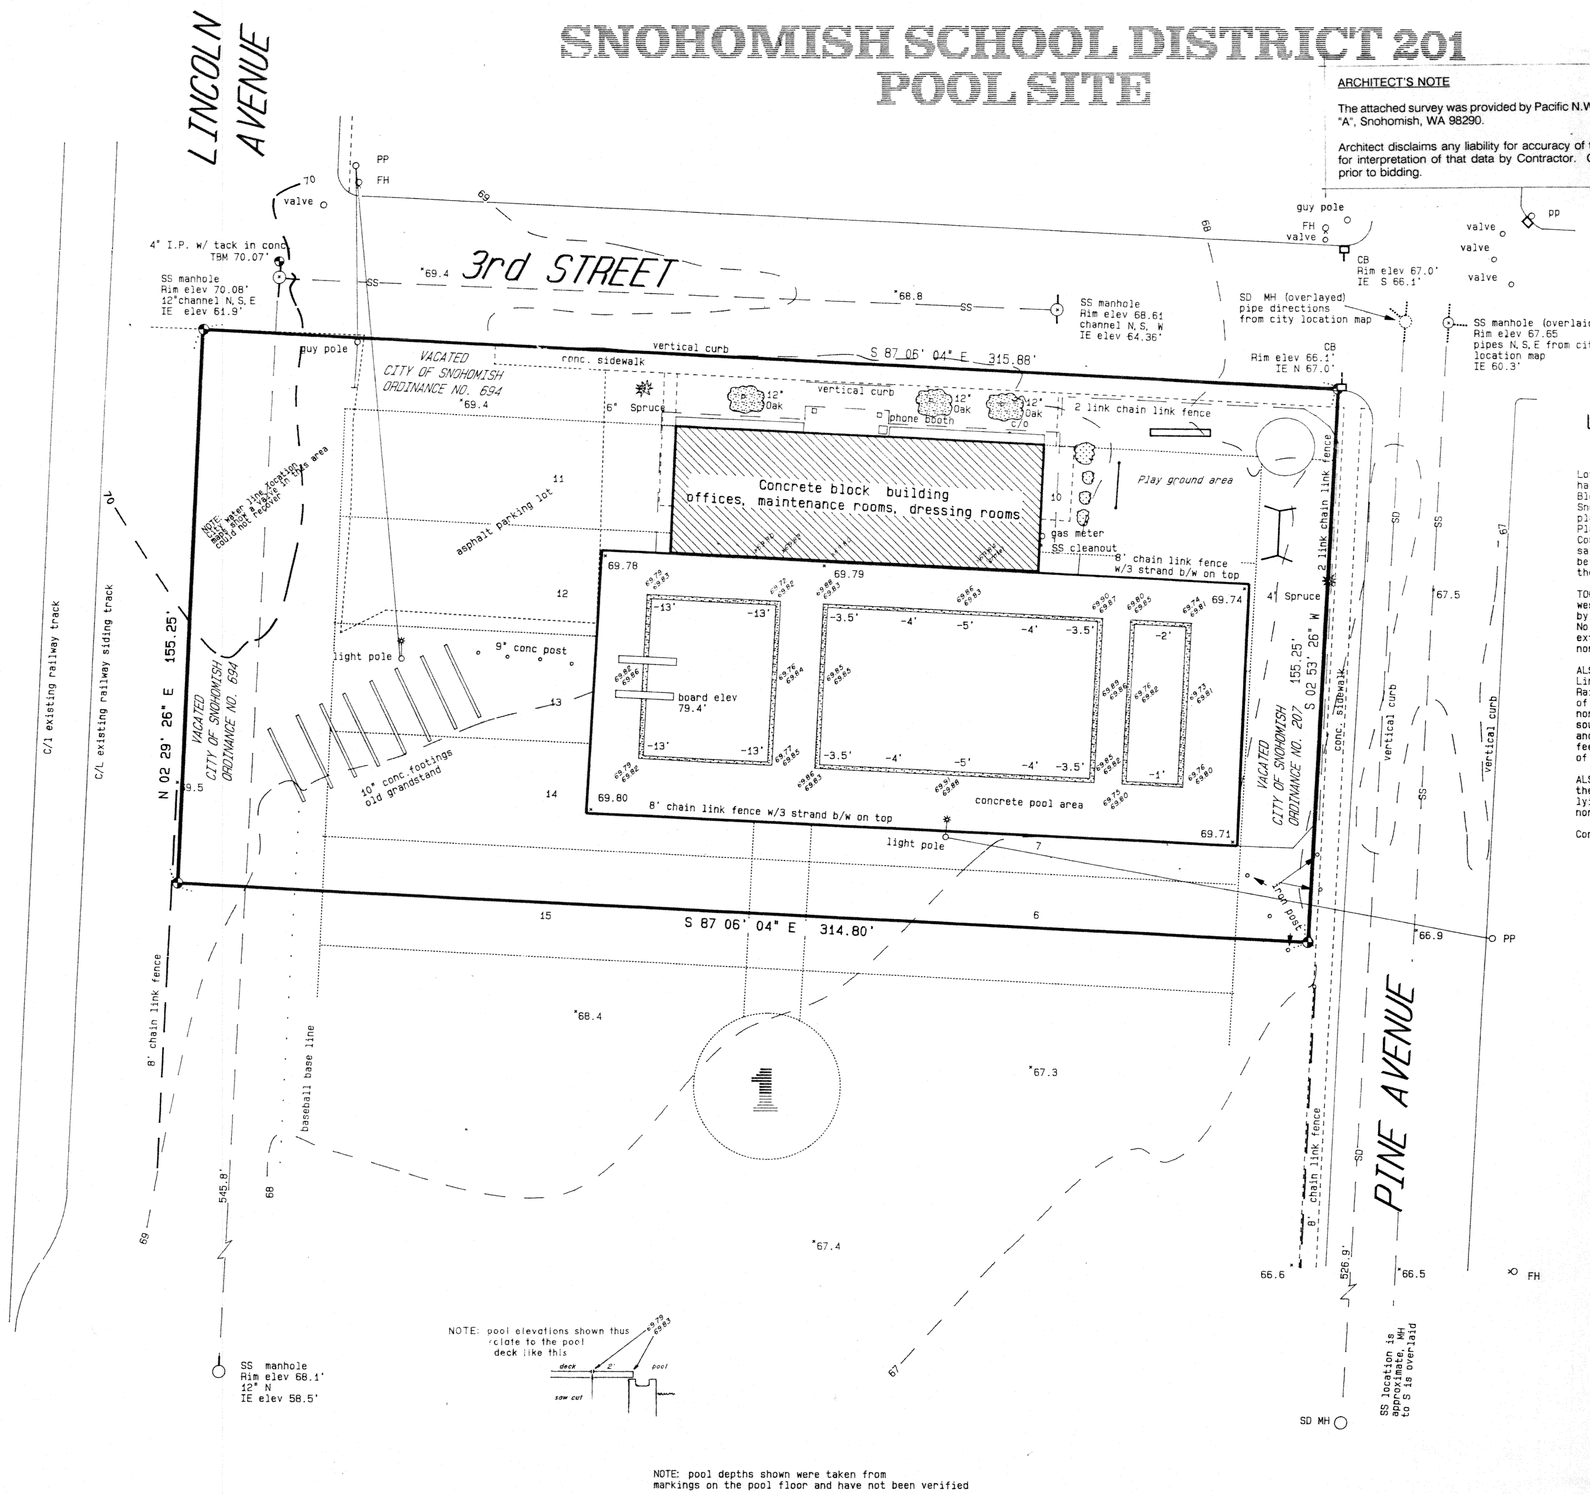

ARCHITECT'S NOTE

The attached survey was provided by Pacific N.W. Surveys, Inc., Katlin Building, Suite 4, 122 Avenue "A", Snohomish, WA 98290.

Architect disclaims any liability for accuracy of the survey. Architect further disclaims any liability for interpretation of that data by Contractor. Contractor is required to verify existing conditions prior to bidding.

LEGAL DESCRIPTION

Lots 7 thru 14, together with the north half of adjacent Lots 6 and 15, all of Block 1, Mrs. Hogan's Addition To Snohomish Washington, according to the plat thereof recorded in Volume 2 of Plats at page 20, records of Snohomish County, Washington. The south line of said north half of Lots 6 and 15 is to be a line connecting the midpoints of the west and east sides of said lots.

TOGETHER WITH all that portion of the west 20 feet of Pine Street as vacated by the City of Snohomish in Ordinance No. 207, lying northly of the easterly extension of the south line of said north half of Lot 6.

ALSO TOGETHER WITH all that portion of Lincoln Street, formerly known as Railroad Avenue, as vacated by the City of Snohomish in Ordinance No. 694, lying northly of the westerly extension of the south line of said north half of Lot 15; and all that portion of the south 20 feet of Third Street vacated by the City of Snohomish in Ordinance No. 694.

ALSO TOGETHER WITH all that portion of the alley between said Lots 6 thru 15 lying northerly of the south line of the north half of said Lots 6 and 15.

Containing 48,954 sq. ft. (1.12 acres)

PACIFIC NW SURVEYS, INC.
Katlin Building, Suite 4
122 Avenue A
Snohomish, WA 98290
(206) 568-1934

TOPOGRAPHIC SURVEY for the SNOHOMISH SCHOOL DISTRICT 201

November-December, 1988 — Field Book 88-039

SURVEYOR'S CERTIFICATE

This map correctly represents a survey made by me or under my direction at the request of The Snohomish School District 201 in September, 1988

LARRY T. THIBEAU P.L.S. # 15656

Basis of Bearings: Assumed

Basis of Elevations: NGVD BM P59, 1934

REVISIONS:
#1 added pool deck elevations 8-16-89

HAL MOE POOL ENCLOSURE

8-8-89

A1.0